# PROPOSED SITE

CGHBDIVISION-01, KABIR NAGAR
AT- RING ROADNO-02, TATIBANDH,
RAIPUR ( C.G.)



# FRONT VIEW

DRAWING NO :-

NOTES:

REVISIONS:

| DATE | MKD. | REMARKS |
|---|---|---|
| | | |
| | | |
| | | |
| | | |
| | | |
| | | |

ORIENTATION:

CHECKED BY:

ARCHITECT

EXECUTIVE ENGINEER

ASSISTANT ENGINEER

DRAWING TITLE:

FRONT VIEW

PROJECT NAME AND ADDRESS:


PROPOSED COMMERCIAL CUM
RESIDENCIAL BUILDING
FOR CGHB AT TATIBANDH,
RAIPUR, CHHATTISGARH

ARCHITECT SANDEEP NEENA
& ASSOCIATES

2nd. Floor ,jabbal tower,
civil line ,Raipur . (C. G.)
Phone - (0771) 2525760
Mbl - 94255-05761
E:mail - anandkhadia@gmail.com

| DATE | SCALE | DRAWN | CHECKED |
|---|---|---|---|
| 18-08-22 | N.T.S. | SUNIL | ANAND |

THIS DRAWING IS A PRIVATE AND CONFIDENTIAL DOCUMENT AND THE PROPERTY OF ARCHITECT ANANDSANDEEP + ASSOCIATES. IT SHALL NOT BE COPIED OR LENT WITHOUT THE CONSENT OF ARCHITECTANAND SANDEEP + ASSOCIATES

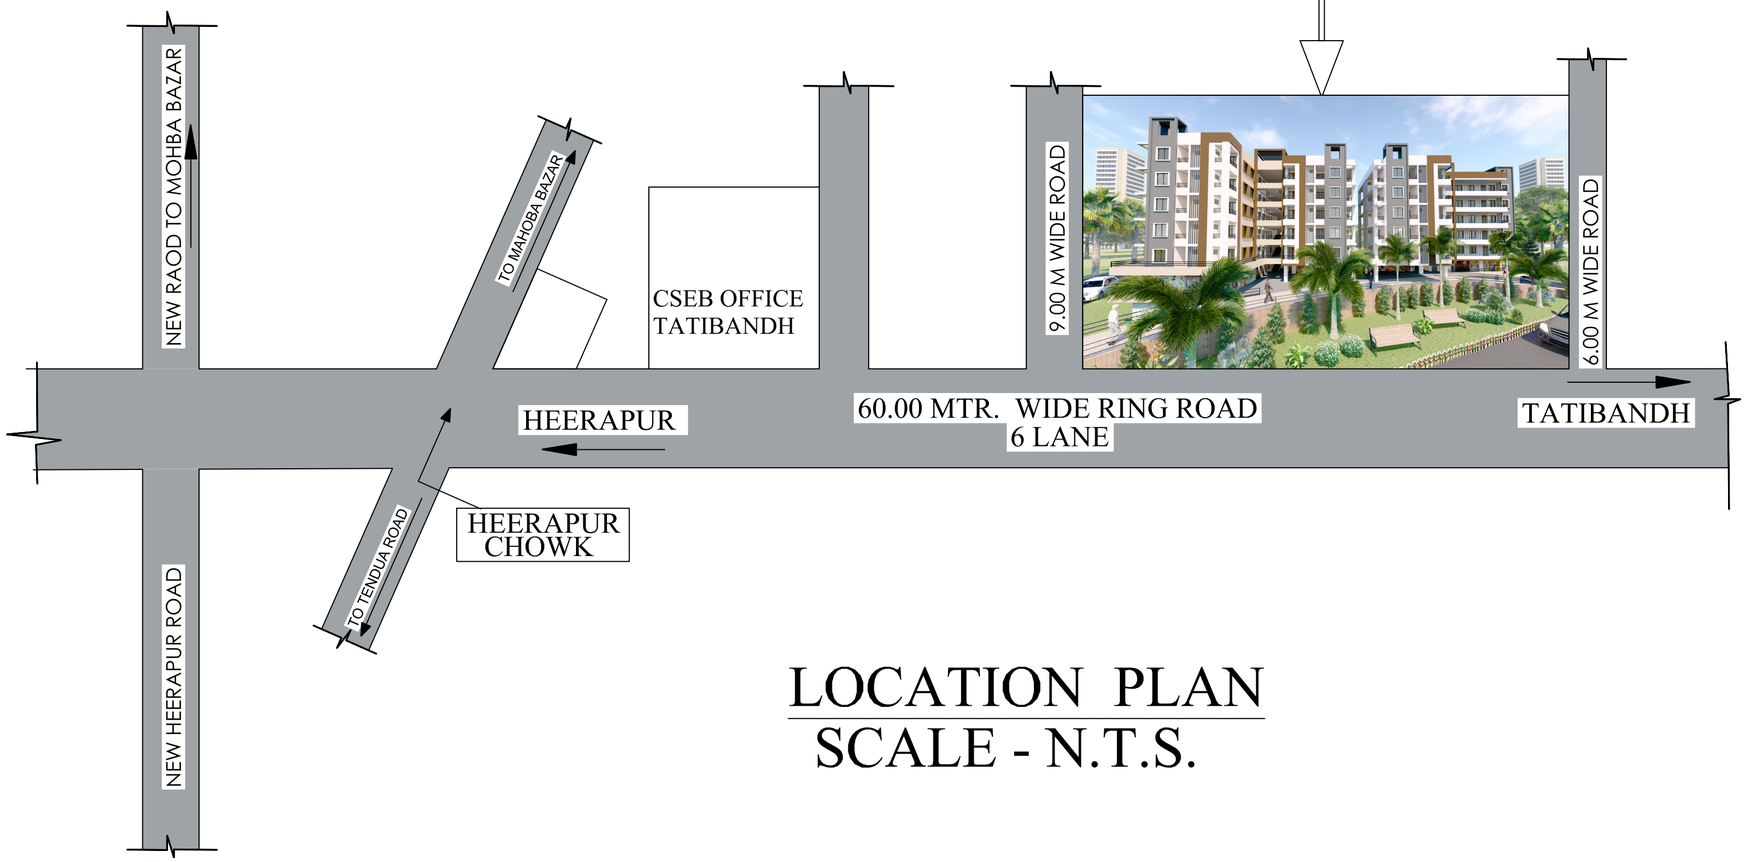


# LOCATION PLAN
## SCALE - N.T.S.

DRAWING NO :-

NOTES:

REVISIONS:

| DATE | MKD. | REMARKS |
|---|---|---|
| | | |
| | | |
| | | |
| | | |
| | | |
| | | |

ORIENTATION:

CHECKED BY:

ARCHITECT

EXECUTIVE ENGINEER

ASSISTANT ENGINEER

DRAWING TITLE:

LOCATION PLAN

PROJECT NAME AND ADDRESS:

PROPOSED COMMERCIAL CUM RESIDENCIAL BUILDING FOR CGHB AT TATIBANDH, RAIPUR, CHHATTISGARH

ARCHITECT SANDEEP NEENA & ASSOCIATES

2nd. Floor ,jabbal tower,
civil line ,Raipur . (C. G.)
Phone - (0771) 2525760
Mbl - 94255-05761
E:mail - anandkhadia@gmail.com

| DATE | SCALE | DRAWN | CHECKED |
|---|---|---|---|
| 18-08-22 | N.T.S. | SUNIL | ANAND |

THIS DRAWING IS A PRIVATE AND CONFIDENTIAL DOCUMENT AND THE PROPERTY OF ARCHITECT ANANDSANDEEP + ASSOCIATES IT SHALL NOT BE COPIED OR LENT WITHOUT THE CONSENT OF ARCHITECTANAND SANDEEP + ASSOCIATES



# *HIG -FLAT*

DRAWING NO :-

NOTES:

REVISIONS:

| DATE | MKD. | REMARKS |
|---|---|---|
| | | |
| | | |
| | | |
| | | |
| | | |
| | | |

ORIENTATION:

CHECKED BY:

ARCHITECT

EXECUTIVE ENGINEER

ASSISTANT ENGINEER

DRAWING TITLE:

SINGLE UNIT PLAN
HIG FLAT

PROJECT NAME AND ADDRESS:

PROPOSED COMMERCIAL CUM RESIDENCIAL BUILDING FOR CGHB AT TATIBANDH, RAIPUR, CHHATTISGARH

ARCHITECT SANDEEP NEENA & ASSOCIATES

2nd. Floor ,jabbal tower,
civil line ,Raipur . (C. G.)
Phone - (0771) 2525760
Mbl - 94255-05761
E:mail - anandkhadia@gmail.com

| DATE | SCALE | DRAWN | CHECKED |
|---|---|---|---|
| 18-08-22 | N.T.S. | SUNIL | ANAND |

THIS DRAWING IS A PRIVATE AND CONFIDENTIAL DOCUMENT AND THE PROPERTY OF ARCHITECT ANAND&SANDEEP + ASSOCIATES IT SHALL NOT BE COPIED OR LENT WITHOUT THE CONSENT OF ARCHITECT ANAND SANDEEP + ASSOCIATES




# *MIG -FLAT-2BHK FLAT*

DRAWING NO :-

NOTES:

REVISIONS:

| DATE | MKD. | REMARKS |
|---|---|---|
| | | |
| | | |
| | | |
| | | |
| | | |
| | | |

ORIENTATION:

CHECKED BY:

ARCHITECT

EXECUTIVE ENGINEER

ASSISTANT ENGINEER

DRAWING TITLE:

SINGLE UNIT PLAN
MIG FLAT

PROJECT NAME AND ADDRESS:


PROPOSED COMMERCIAL CUM RESIDENCIAL BUILDING FOR CGHB AT TATIBANDH, RAIPUR, CHHATTISGARH

ARCHITECT SANDEEP NEENA & ASSOCIATES

2nd. Floor ,jabbal tower,
civil line ,Raipur . (C. G.)
Phone - (0771) 2525760
Mbl - 94255-05761
E:mail - anandkhadia@gmail.com

| DATE | SCALE | DRAWN | CHECKED |
|---|---|---|---|
| 18-08-22 | N.T.S. | SUNIL | ANAND |

THIS DRAWING IS A PRIVATE AND CONFIDENTIAL DOCUMENT AND THE PROPERTY OF ARCHITECT ANAND SANDEEP + ASSOCIATES. IT SHALL NOT BE COPIED OR USED WITHOUT THE CONSENT OF ARCHITECT ANAND SANDEEP + ASSOCIATES

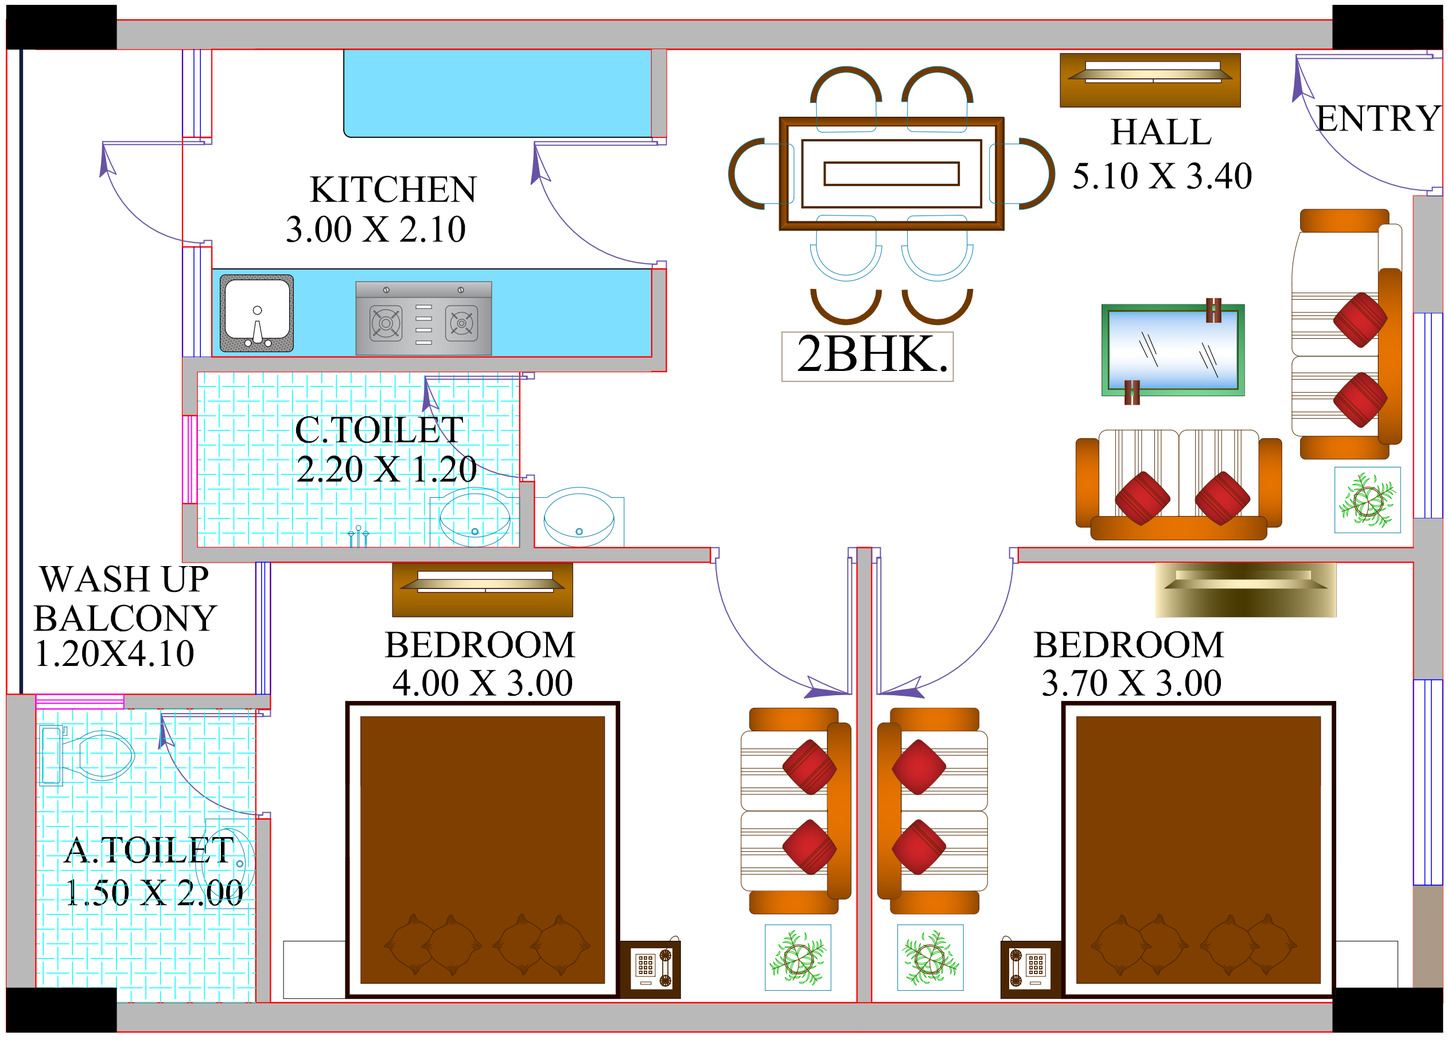


# *MIG ( 2BHK) FLAT PLAN*

DRAWING NO :-

NOTES:

REVISIONS:

| DATE | MKD. | REMARKS |
|---|---|---|
| | | |
| | | |
| | | |
| | | |
| | | |
| | | |

ORIENTATION:

CHECKED BY:

ARCHITECT

EXECUTIVE ENGINEER

ASSISTANT ENGINEER

DRAWING TITLE:

MIG PLAN

PROJECT NAME AND ADDRESS:


PROPOSED COMMERCIAL CUM RESIDENCIAL BUILDING FOR CGHB AT TATIBANDH, RAIPUR, CHHATTISGARH

ARCHITECT SANDEEP NEENA & ASSOCIATES

2nd. Floor ,jabbal tower,
civil line ,Raipur . (C. G.)
Phone - (0771) 2525760
Mbl - 94255-05761
E:mail - anandkhadia@gmail.com

| DATE | SCALE | DRAWN | CHECKED |
|---|---|---|---|
| 18-08-22 | N.T.S. | SUNIL | ANAND |

THIS DRAWING IS A PRIVATE AND CONFIDENTIAL DOCUMENT AND THE PROPERTY OF ARCHITECT ANANDSANDEEP + ASSOCIATES IT SHALL NOT BE COPIED OR LENT WITHOUT THE CONSENT OF ARCHITECTANAND SANDEEP + ASSOCIATES

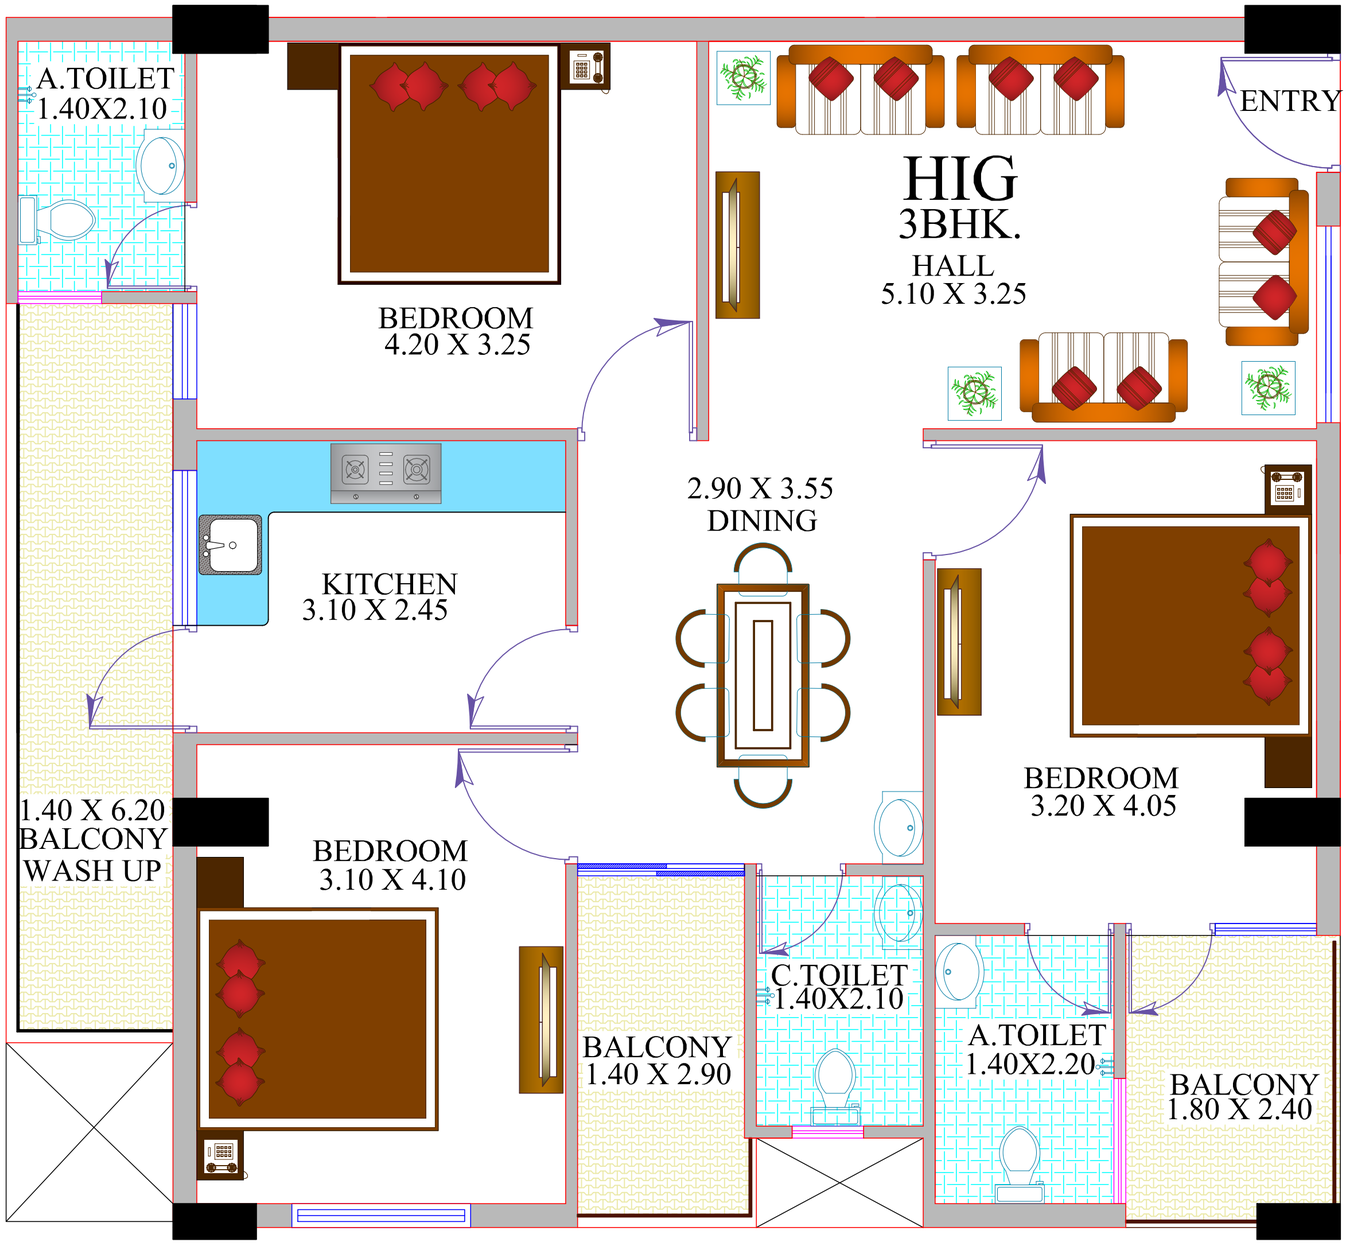


# *HIG ( 3BHK) FLAT PLAN*

DRAWING NO :-

NOTES:

REVISIONS:

| DATE | MKD. | REMARKS |
|---|---|---|
| | | |
| | | |
| | | |
| | | |
| | | |
| | | |

ORIENTATION:

CHECKED BY:

ARCHITECT

EXECUTIVE ENGINEER

ASSISTANT ENGINEER

DRAWING TITLE:

HIG FLAT PLAN

PROJECT NAME AND ADDRESS:


PROPOSED COMMERCIAL CUM RESIDENCIAL BUILDING FOR CGHB AT TATIBANDH, RAIPUR, CHHATTISGARH

ARCHITECT SANDEEP NEENA & ASSOCIATES

2nd. Floor ,jabbal tower,
civil line ,Raipur . (C. G.)
Phone - (0771) 2525760
Mbl - 94255-05761
E:mail - anandkhadia@gmail.com

| DATE | SCALE | DRAWN | CHECKED |
|---|---|---|---|
| 18-08-22 | N.T.S. | SUNIL | ANAND |

THIS DRAWING IS A PRIVATE AND CONFIDENTIAL DOCUMENT AND THE PROPERTY OF ARCHITECT ANANDSANDEEP • ASSOCIATES IT SHALL NOT BE COPIED OR LENT WITHOUT THE CONSENT OF ARCHITECTANAND SANDEEP • ASSOCIATES

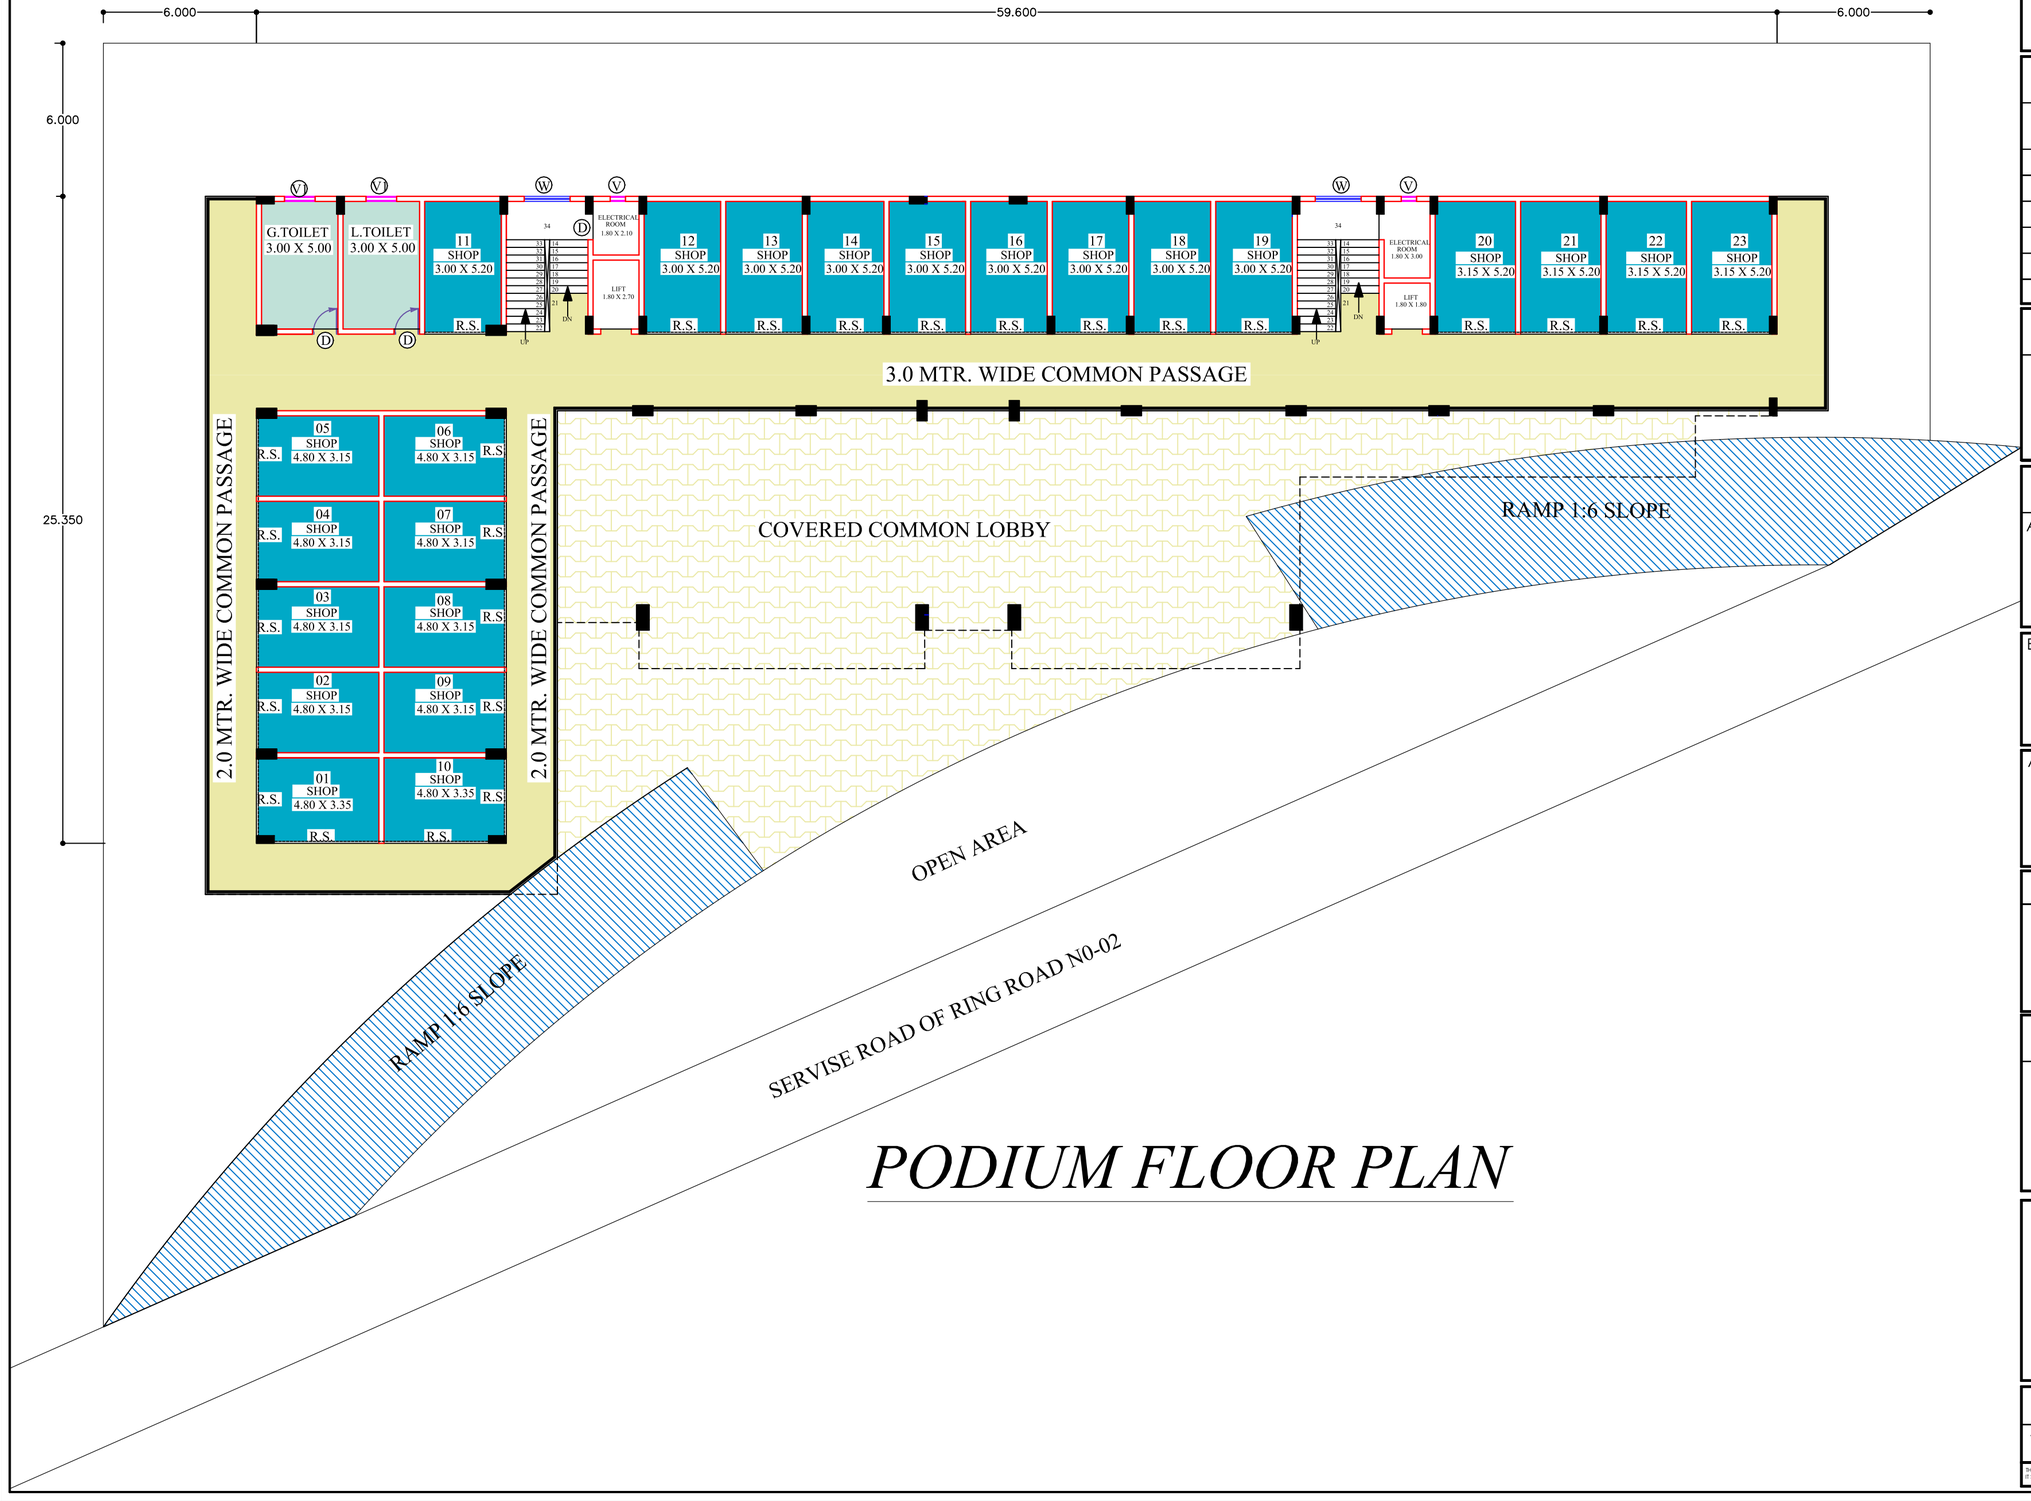


# *PODIUM FLOOR PLAN*

DRAWING NO :-

NOTES:

REVISIONS:

| DATE | MKD. | REMARKS |
|---|---|---|
| | | |
| | | |
| | | |
| | | |
| | | |
| | | |

ORIENTATION:

CHECKED BY:

ARCHITECT

EXECUTIVE ENGINEER

ASSISTANT ENGINEER

DRAWING TITLE:

FLOOR PLAN
PODIUM FLOOR ( SHOPS)

PROJECT NAME AND ADDRESS:


PROPOSED COMMERCIAL CUM RESIDENCIAL BUILDING FOR CGHB AT TATIBANDH, RAIPUR, CHHATTISGARH


ARCHITECT SANDEEP NEENA & ASSOCIATES

2nd. Floor ,jabbal tower,
civil line ,Raipur . (C. G.)
Phone - (0771) 2525760
Mbl - 94255-05761
E:mail - anandkhadia@gmail.com


| DATE | SCALE | DRAWN | CHECKED |
|---|---|---|---|
| 18-08-22 | N.T.S. | SUNIL | ANAND |


THIS DRAWING IS A PRIVATE AND CONFIDENTIAL DOCUMENT AND THE PROPERTY OF ARCHITECT ANANDSANDEEP + ASSOCIATES. IT SHALL NOT BE COPIED OR LENT WITHOUT THE CONSENT OF ARCHITECTANAND SANDEEP + ASSOCIATES

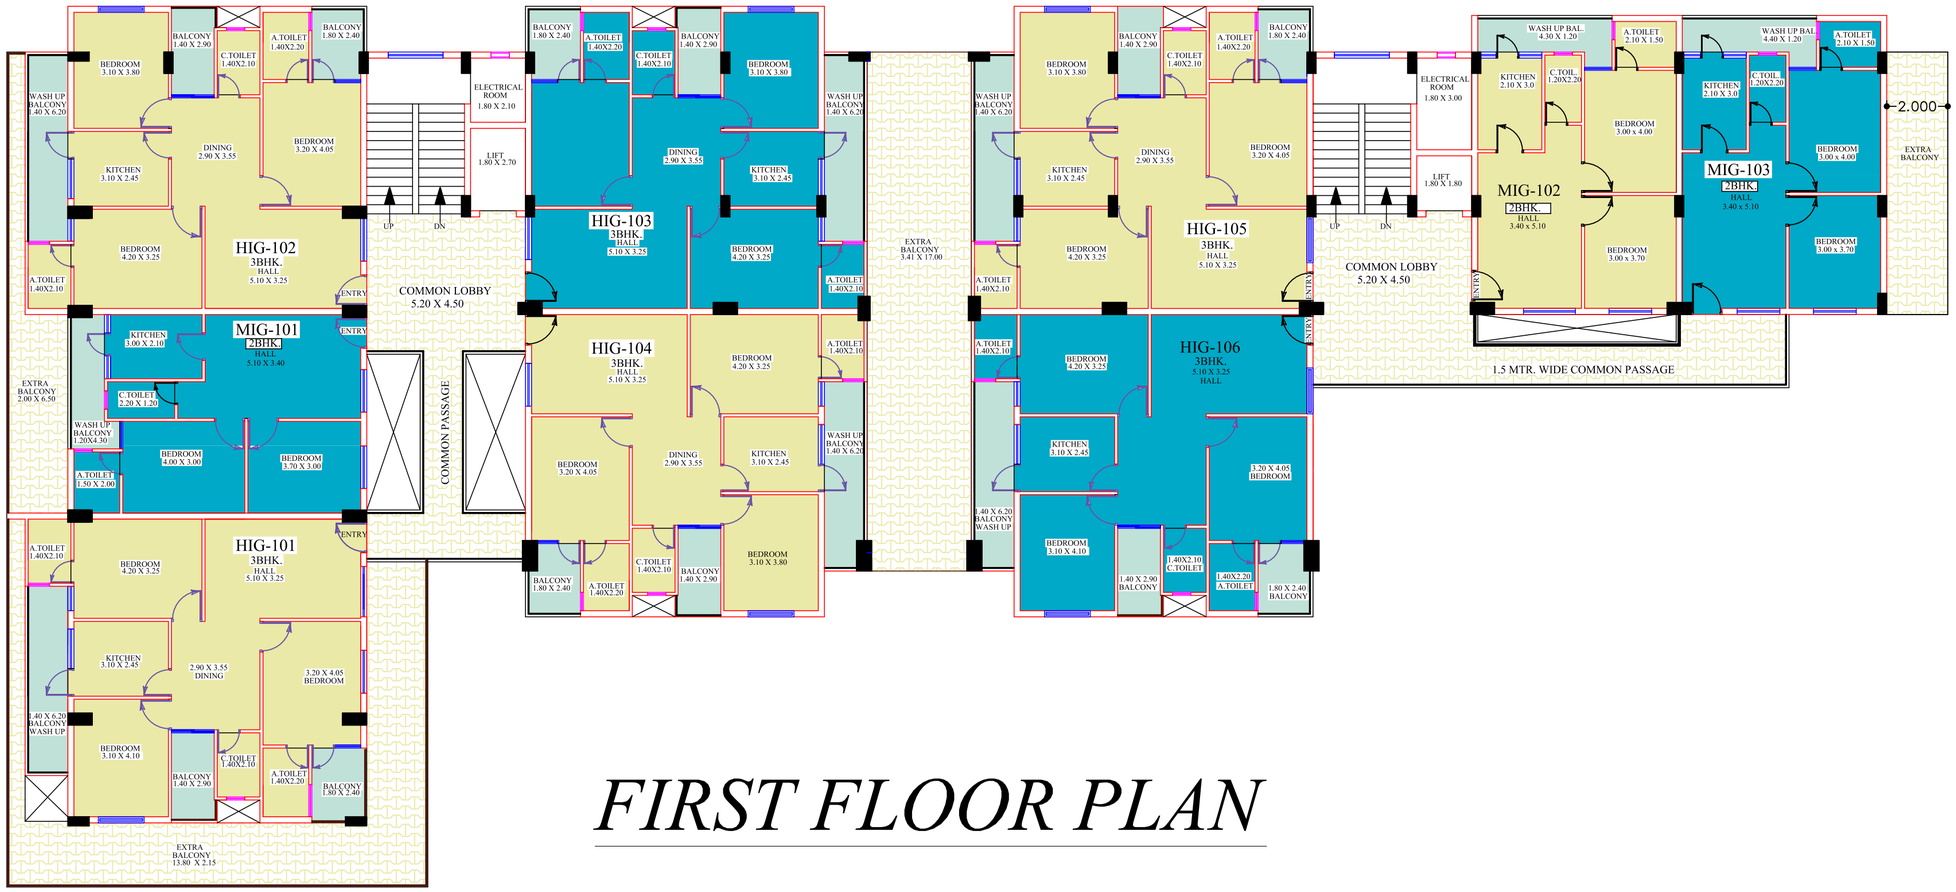


# *FIRST FLOOR PLAN*

DRAWING NO :-

NOTES:

REVISIONS:

| DATE | MKD. | REMARKS |
|---|---|---|
| | | |
| | | |
| | | |
| | | |
| | | |
| | | |

ORIENTATION:

N

CHECKED BY:

ARCHITECT

EXECUTIVE ENGINEER

ASSISTANT ENGINEER

DRAWING TITLE:

FLOOR PLAN
FIRST FLOOR

PROJECT NAME AND ADDRESS:

PROPOSED COMMERCIAL CUM RESIDENCIAL BUILDING FOR CGHB AT TATIBANDH, RAIPUR, CHHATTISGARH


ARCHITECT SANDEEP NEENA & ASSOCIATES

2nd. Floor ,jabbal tower,
civil line ,Raipur . (C. G.)
Phone - (0771) 2525760
Mbl - 94255-05761
E:mail - anandkhadia@gmail.com


| DATE | SCALE | DRAWN | CHECKED |
|---|---|---|---|
| 18-08-22 | N.T.S. | SUNIL | ANAND |


THIS DRAWING IS A PRIVATE AND CONFIDENTIAL DOCUMENT AND THE PROPERTY OF ARCHITECT ANAND SANDEEP + ASSOCIATES & SHALL NOT BE COPIED OR USED WITHOUT THE CONSENT OF ARCHITECT ANAND SANDEEP + ASSOCIATES




# SECOND FLOOR PLAN

DRAWING NO :-

NOTES:

REVISIONS:

| DATE | MKD. | REMARKS |
|---|---|---|
| | | |
| | | |
| | | |
| | | |
| | | |
| | | |

ORIENTATION:

CHECKED BY:

ARCHITECT

EXECUTIVE ENGINEER

ASSISTANT ENGINEER

DRAWING TITLE:

WORKING PLAN
SECOND FLOOR

PROJECT NAME AND ADDRESS:


PROPOSED COMMERCIAL CUM RESIDENCIAL BUILDING FOR CGHB AT TATIBANDH, RAIPUR, CHHATTISGARH


ARCHITECT SANDEEP NEENA & ASSOCIATES

2nd. Floor ,jabbal tower,
civil line ,Raipur . (C. G.)
Phone - (0771) 2525760
Mbl - 94255-05761
E:mail - anandkhadia@gmail.com


| DATE | SCALE | DRAWN | CHECKED |
|---|---|---|---|
| 18-08-22 | N.T.S. | SUNIL | ANAND |


THIS DRAWING IS A PRIVATE AND CONFIDENTIAL DOCUMENT AND THE PROPERTY OF ARCHITECT ANANDSANDEEP + ASSOCIATES. IT SHALL NOT BE COPIED OR LENT WITHOUT THE CONSENT OF ARCHITECT ANAND SANDEEP + ASSOCIATES

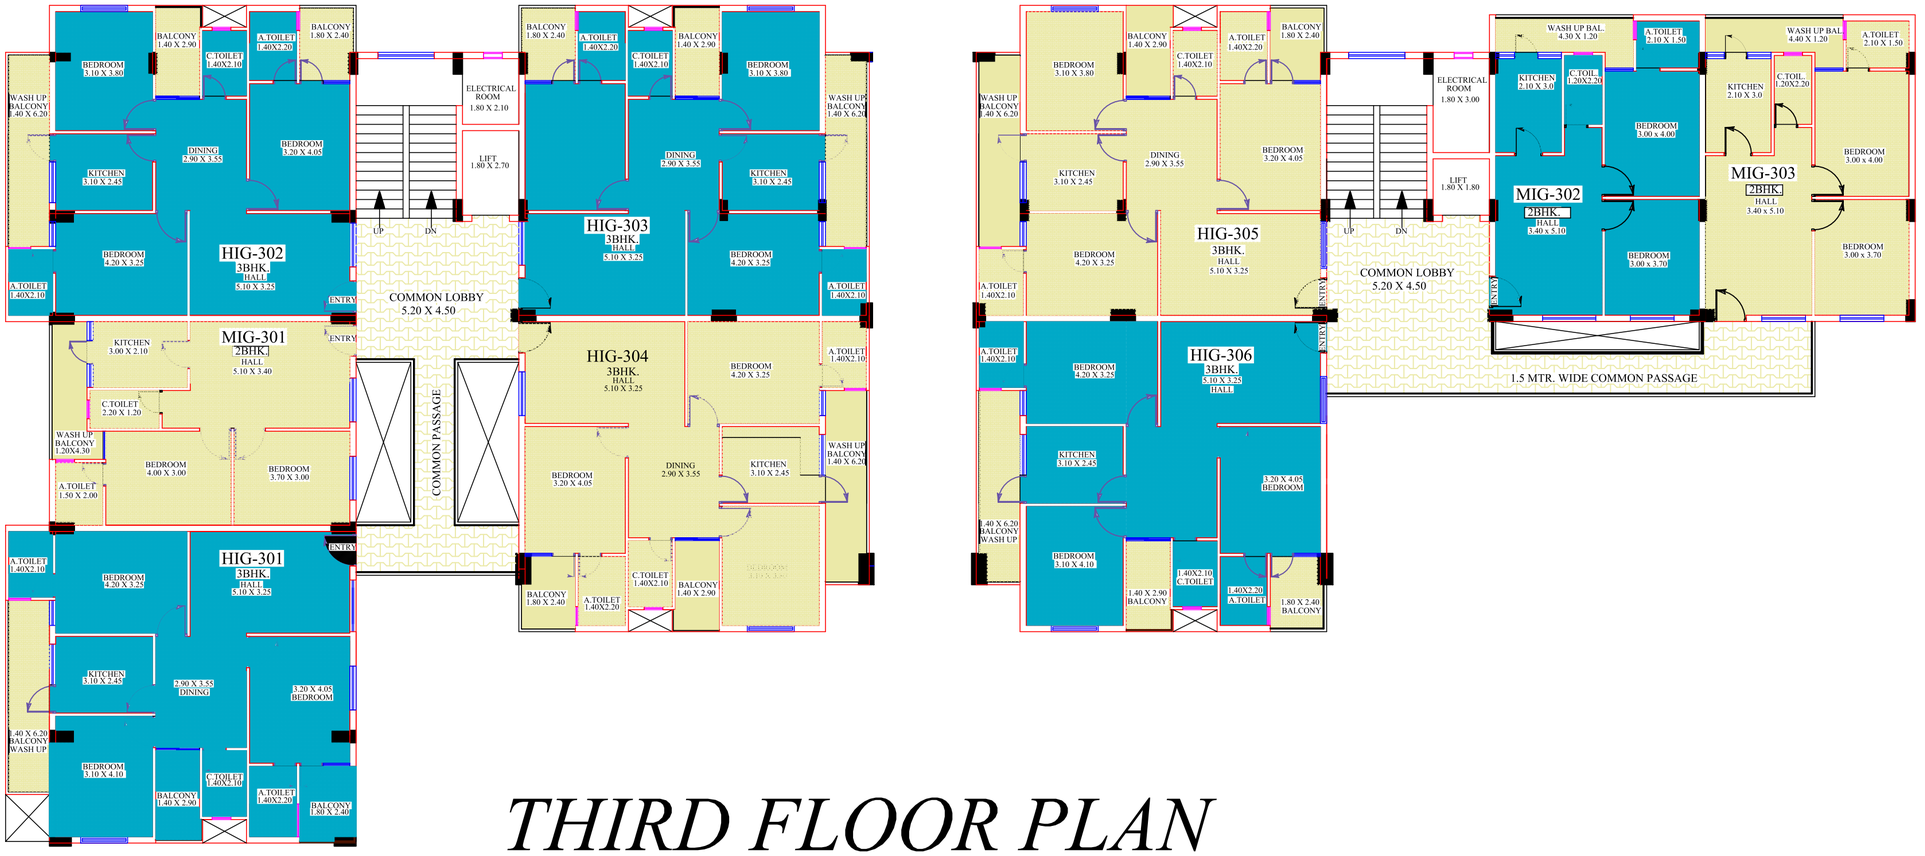


# THIRD FLOOR PLAN

DRAWING NO :-

NOTES:

REVISIONS:

| DATE | MKD. | REMARKS |
|---|---|---|
| | | |
| | | |
| | | |
| | | |
| | | |
| | | |

ORIENTATION:

CHECKED BY:

ARCHITECT

EXECUTIVE ENGINEER

ASSISTANT ENGINEER

DRAWING TITLE:

FLOOR PLAN
THIRD FLOOR

PROJECT NAME AND ADDRESS:


PROPOSED COMMERCIAL CUM RESIDENCIAL BUILDING FOR CGHB AT TATIBANDH, RAIPUR, CHHATTISGARH


ARCHITECT SANDEEP NEENA & ASSOCIATES

2nd. Floor ,jabbal tower,
civil line ,Raipur . (C. G.)
Phone - (0771) 2525760
Mbl - 94255-05761
E:mail - anandkhadia@gmail.com


| DATE | SCALE | DRAWN | CHECKED |
|---|---|---|---|
| 18-08-22 | N.T.S. | SUNIL | ANAND |


THIS DRAWING IS A PRIVATE AND CONFIDENTIAL DOCUMENT AND THE PROPERTY OF ARCHITECT ANANDSANDEEP + ASSOCIATES IT SHALL NOT BE COPIED OR LENT WITHOUT THE CONSENT OF ARCHITECTANAND SANDEEP + ASSOCIATES

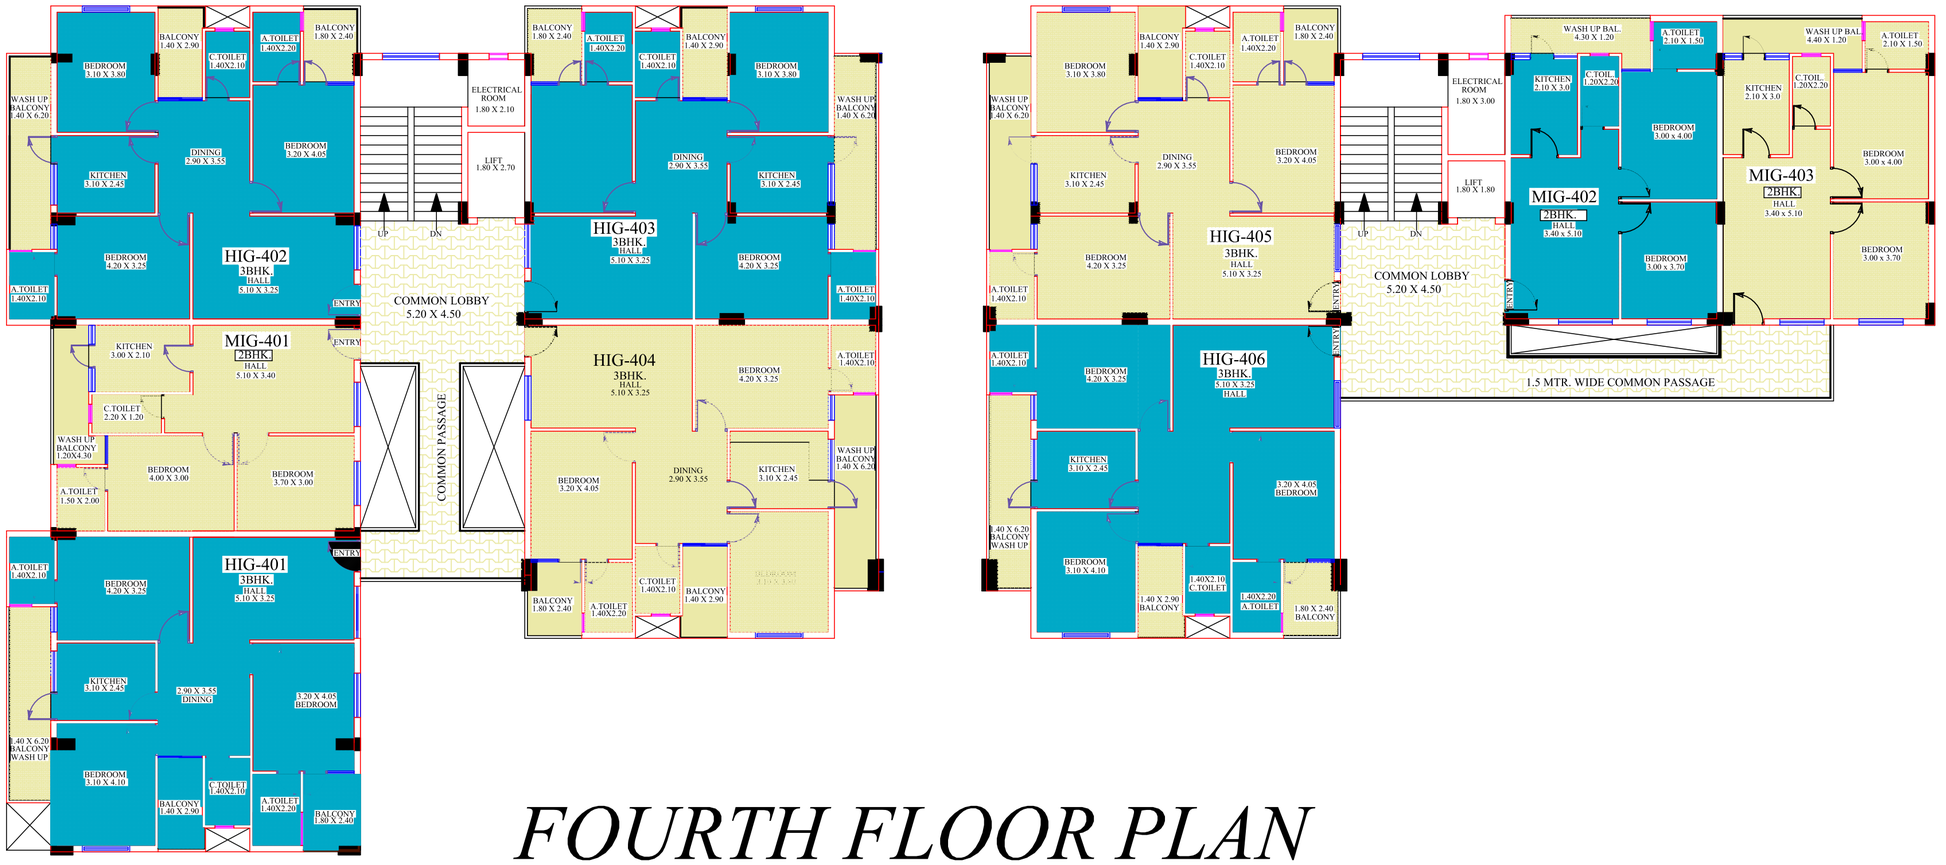


# FOURTH FLOOR PLAN

DRAWING NO :-

NOTES:

REVISIONS:

| DATE | MKD. | REMARKS |
|---|---|---|
| | | |
| | | |
| | | |
| | | |
| | | |
| | | |

ORIENTATION:

CHECKED BY:

ARCHITECT

EXECUTIVE ENGINEER

ASSISTANT ENGINEER

DRAWING TITLE:

FLOOR PLAN
FOURTH FLOOR

PROJECT NAME AND ADDRESS:

PROPOSED COMMERCIAL CUM RESIDENCIAL BUILDING FOR CGHB AT TATIBANDH, RAIPUR, CHHATTISGARH

ARCHITECT SANDEEP NEENA & ASSOCIATES

2nd. Floor ,jabbal tower,
civil line ,Raipur . (C. G.)
Phone - (0771) 2525760
Mbl - 94255-05761
E:mail - anandkhadia@gmail.com

| DATE | SCALE | DRAWN | CHECKED |
|---|---|---|---|
| 18-08-22 | N.T.S. | SUNIL | ANAND |

THE DRAWING IS A PRIVATE AND CONFIDENTIAL DOCUMENT AND THE PROPERTY OF ARCHITECT ANANDSANDEEP + ASSOCIATES IT SHALL NOT BE COPIED OR LENT WITHOUT THE CONSENT OF ARCHITECTANAND SANDEEP + ASSOCIATES




# *FIFTH FLOOR PLAN*

DRAWING NO :-

NOTES:

REVISIONS:

| DATE | MKD. | REMARKS |
|---|---|---|
| | | |
| | | |
| | | |
| | | |
| | | |

ORIENTATION:

CHECKED BY:

ARCHITECT

EXECUTIVE ENGINEER

ASSISTANT ENGINEER

DRAWING TITLE:

FLOOR PLAN
FIFTH FLOOR

PROJECT NAME AND ADDRESS:


PROPOSED COMMERCIAL CUM RESIDENCIAL BUILDING FOR CGHB AT TATIBANDH, RAIPUR, CHHATTISGARH

ARCHITECT SANDEEP NEENA & ASSOCIATES

2nd. Floor ,jabbal tower,
civil line ,Raipur . (C. G.)
Phone - (0771) 2525760
Mbl - 94255-05761
E:mail - anandkhadia@gmail.com

| DATE | SCALE | DRAWN | CHECKED |
|---|---|---|---|
| 18-08-22 | N.T.S. | SUNIL | ANAND |

THIS DRAWING IS A PRIVATE AND CONFIDENTIAL DOCUMENT AND THE PROPERTY OF ARCHITECT ANANDSANDEEP + ASSOCIATES IT SHALL NOT BE COPIED OR LENT WITHOUT THE CONSENT OF ARCHITECTANAND SANDEEP + ASSOCIATES

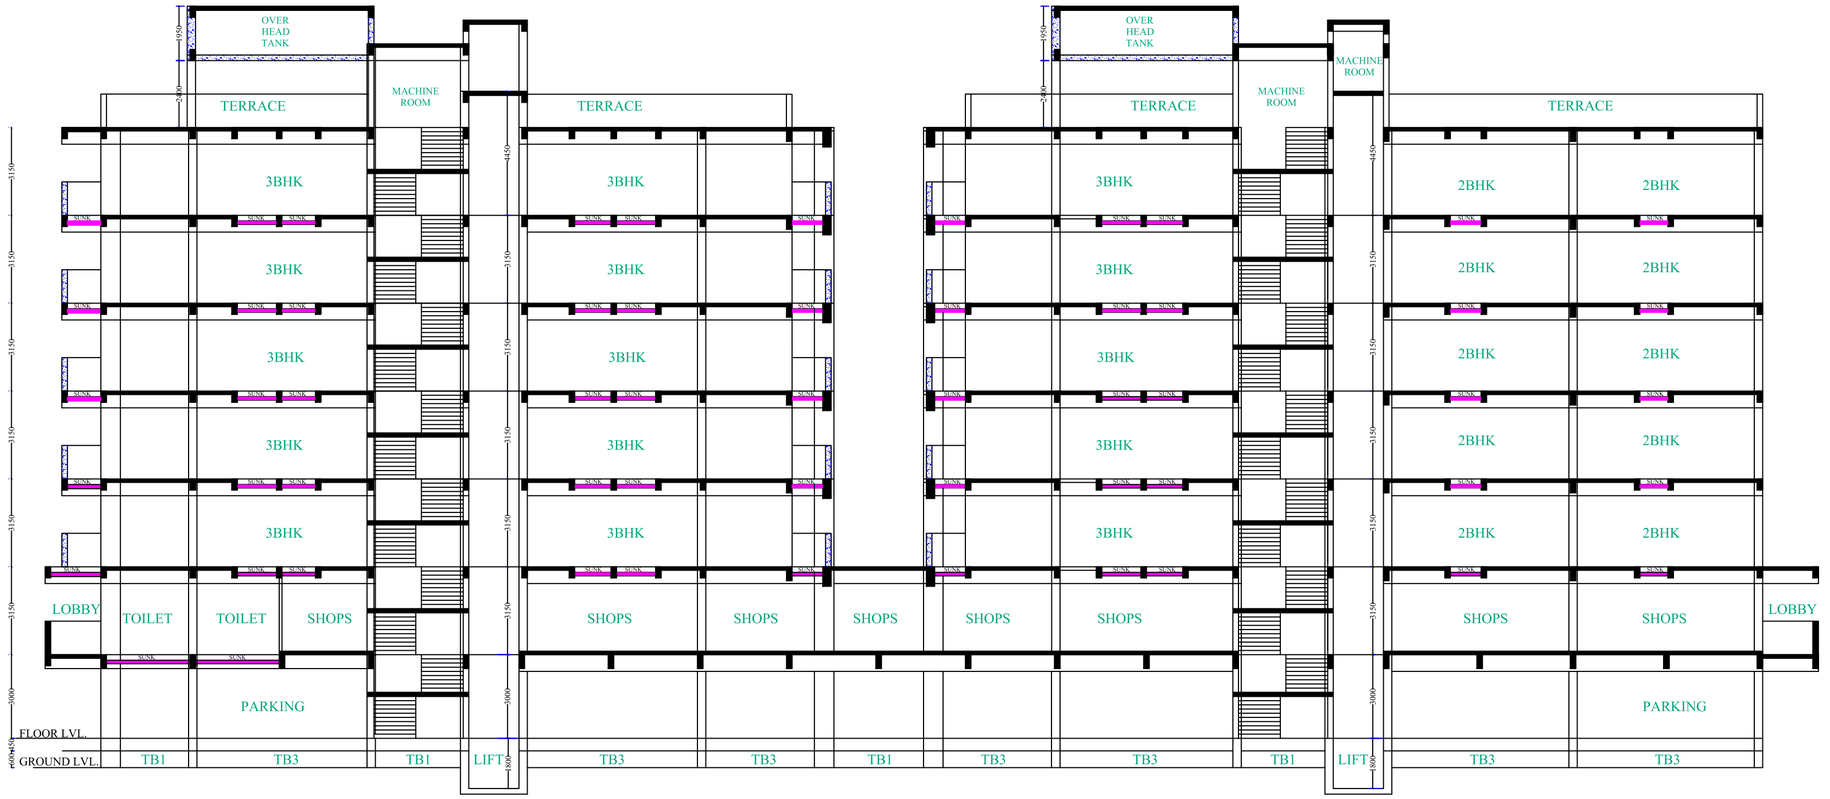


# BUILDING SECTION

DRAWING NO :-

NOTES:

REVISIONS:

| DATE | MKD. | REMARKS |
|---|---|---|
| | | |
| | | |
| | | |
| | | |
| | | |
| | | |

ORIENTATION:

CHECKED BY:

ARCHITECT

EXECUTIVE ENGINEER

ASSISTANT ENGINEER

DRAWING TITLE:

SECTION PLAN

PROJECT NAME AND ADDRESS:

PROPOSED COMMERCIAL CUM RESIDENCIAL BUILDING FOR CGHB AT TATIBANDH, RAIPUR, CHHATTISGARH

ARCHITECT SANDEEP NEENA & ASSOCIATES

2nd. Floor ,jabbal tower,
civil line ,Raipur . (C. G.)
Phone - (0771) 2525760
Mbl - 94255-05761
E:mail - anandkhadia@gmail.com

| DATE | SCALE | DRAWN | CHECKED |
|---|---|---|---|
| 18-08-22 | N.T.S. | SUNIL | ANAND |

THIS DRAWING IS A PRIVATE AND CONFIDENTIAL DOCUMENT AND THE PROPERTY OF ARCHITECT ANANDSANDEEP + ASSOCIATES. IT SHALL NOT BE COPIED OR LENT WITHOUT THE CONSENT OF ARCHITECTANAND SANDEEP + ASSOCIATES